


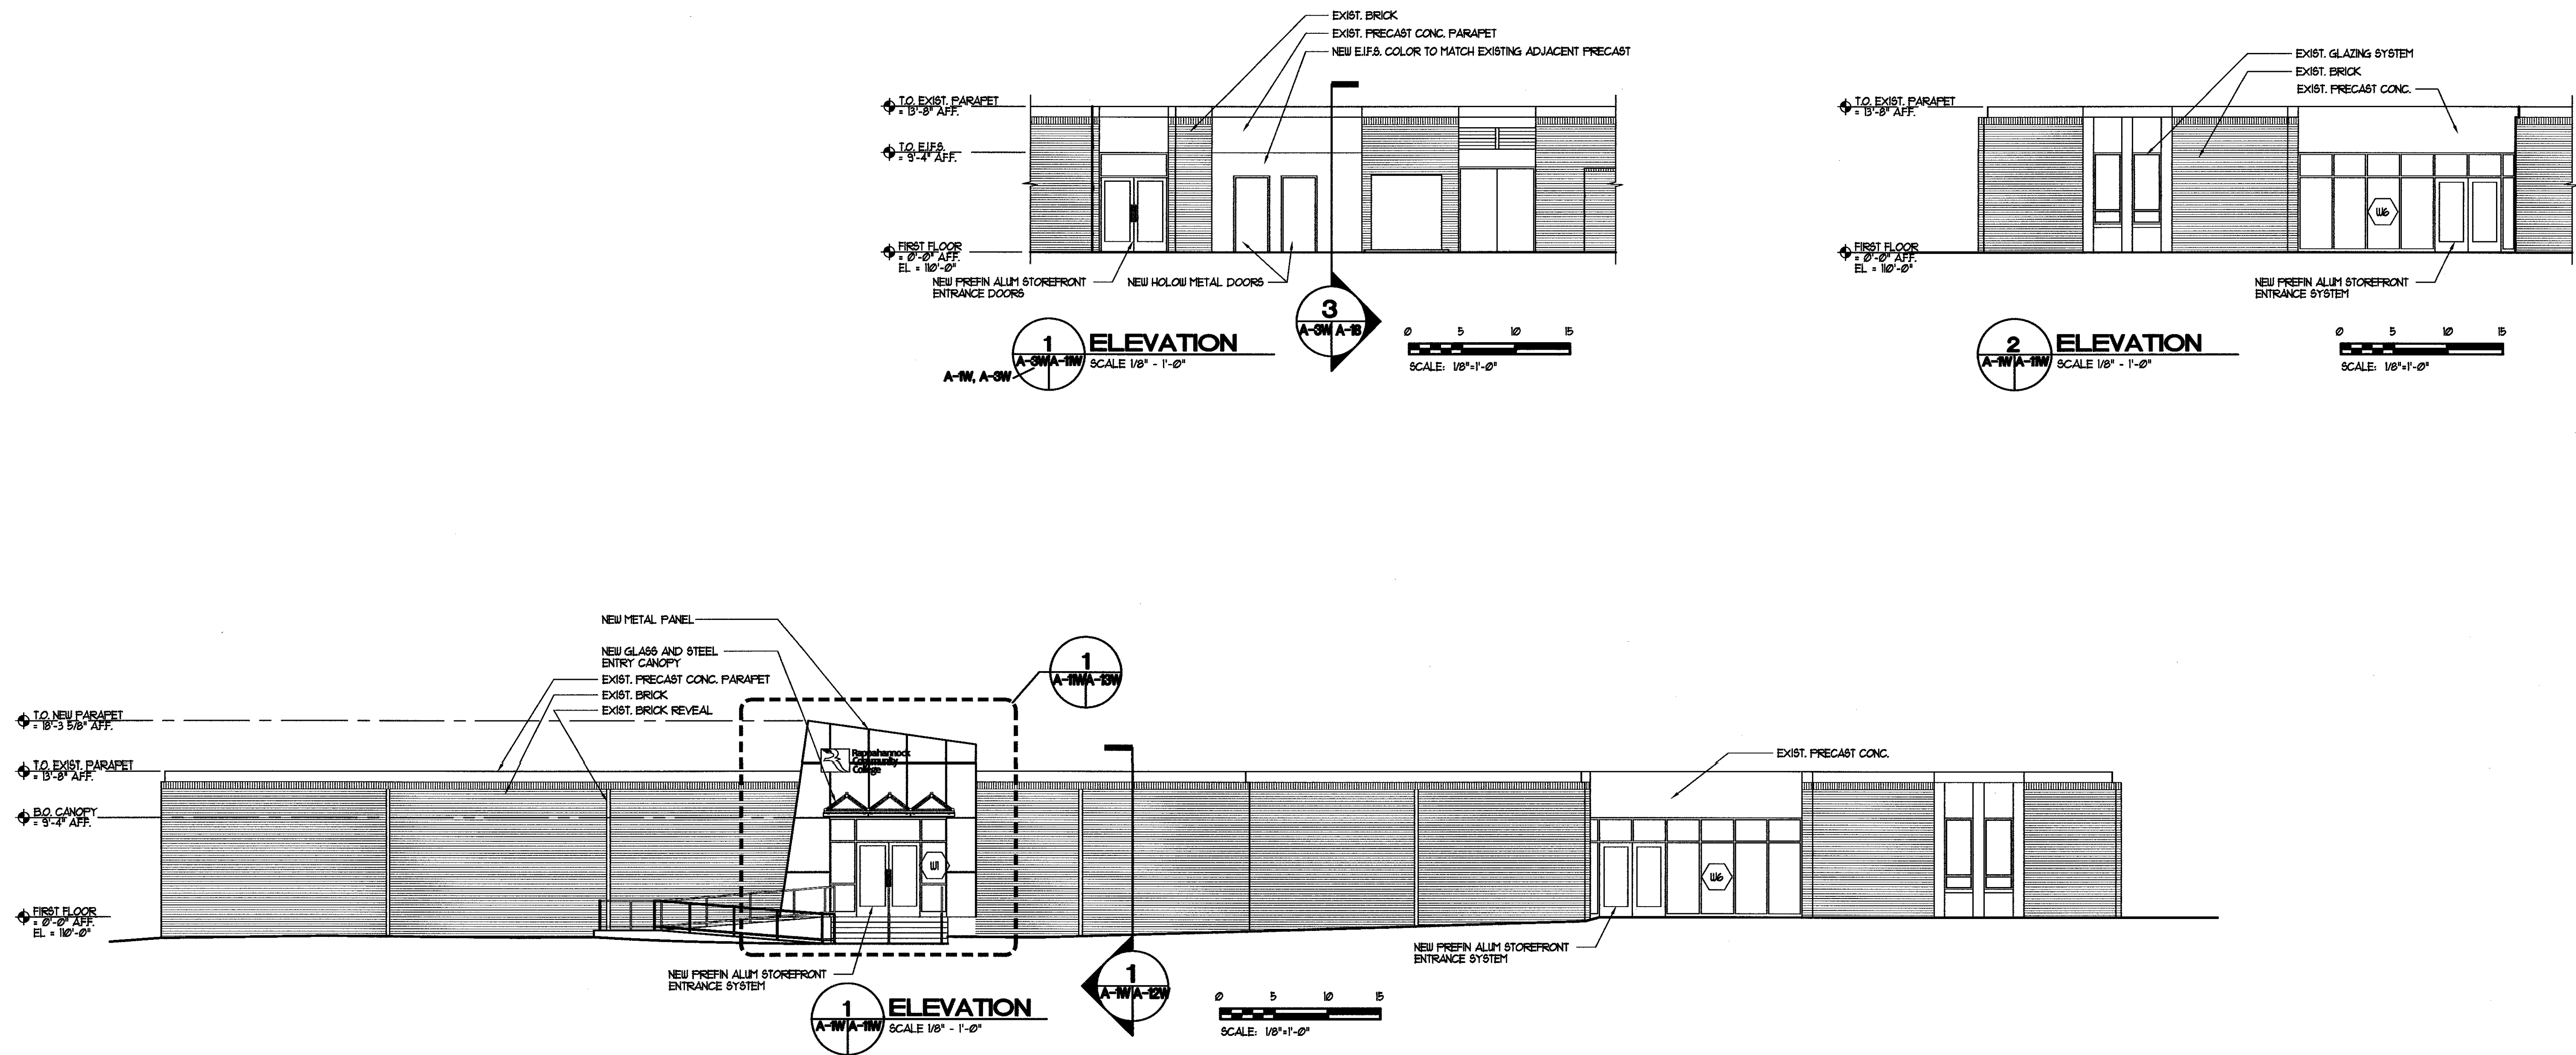

**BUILDING ELEVATIONS
WARSAW CAMPUS**

**RAPPAHANNOCK
COMMUNITY COLLEGE
CAMPUS RENOVATIONS
WARSAW + GLENNES, VIRGINIA
PC: 260-17712**

mbj ARCHITECTURE
A Professional Limited Company
GROVE PARK SQUARE
11537-B NUCKOLS ROAD
Glen Allen, Virginia 23059
(804) 273-9811 fax: (804) 273-9843

Date: MAY 11, 2010

REVISIONS	
NO.	DATE

STEPHEN FLOYD
5/15/2010
Lic. NO. 013047
ARCHITECT

Sheet
A-11W
File Number
RCC-A11W-ELEVATION